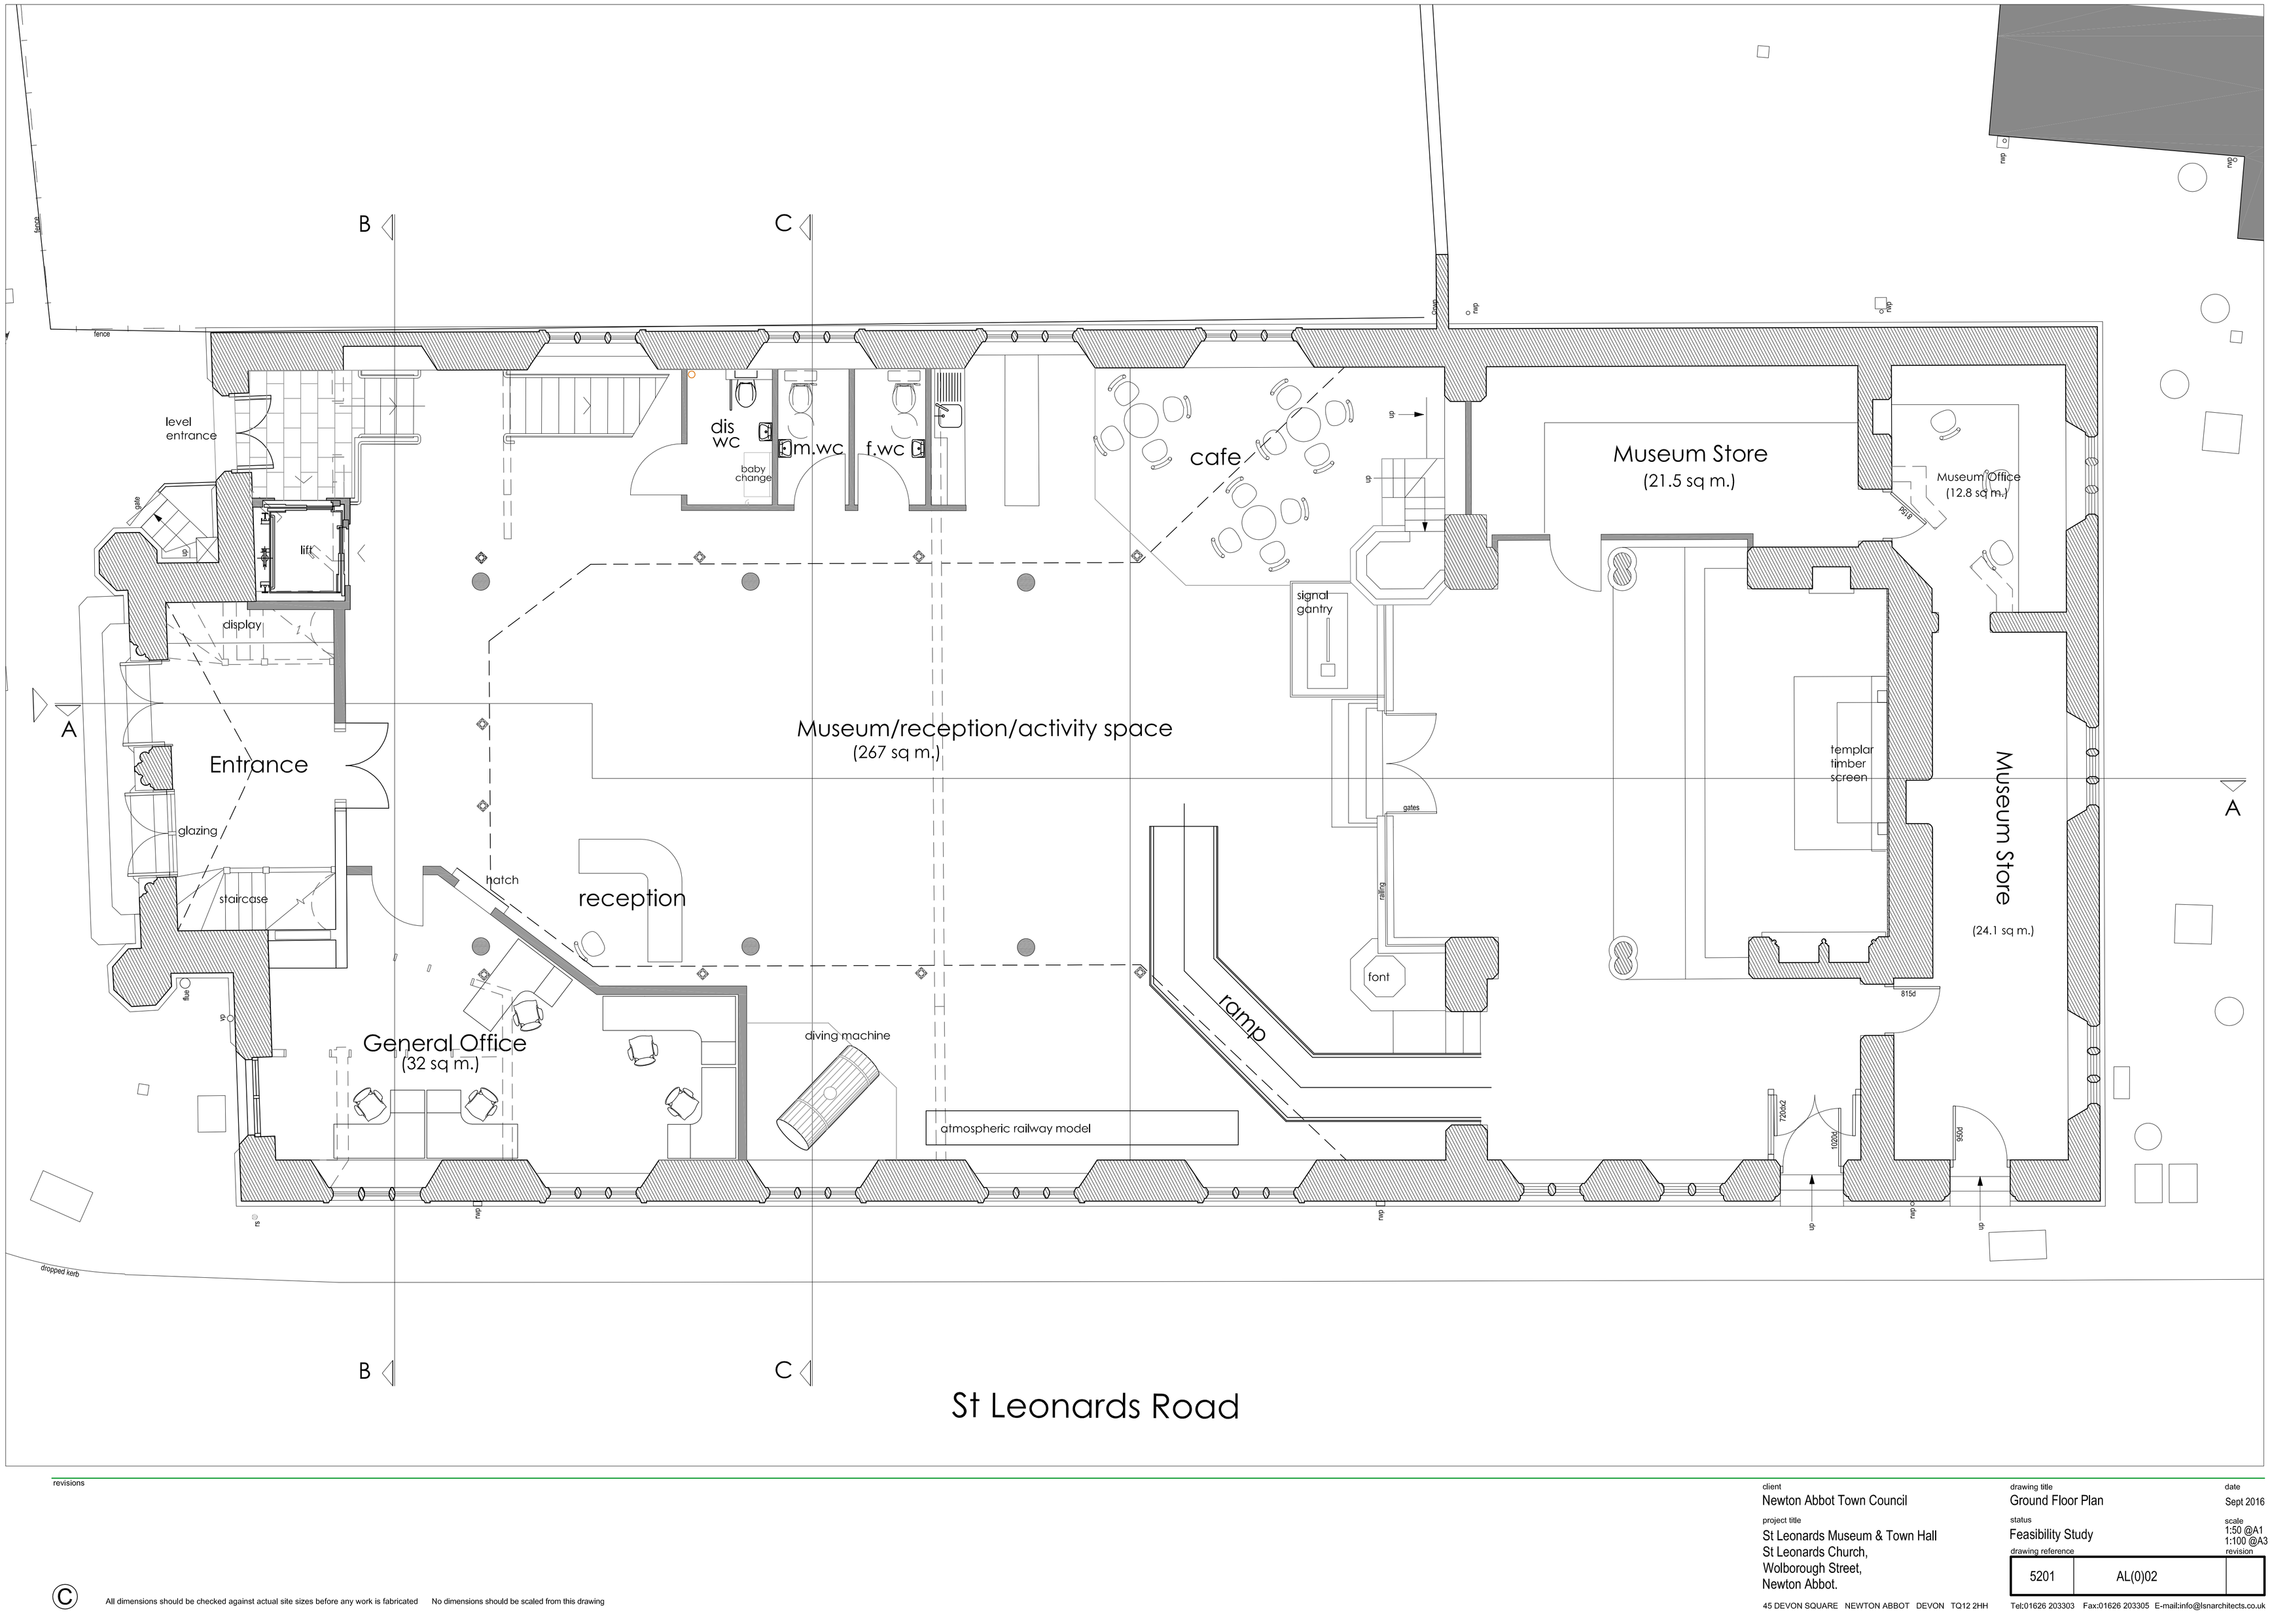

revisions

© All dimensions should be checked against actual site sizes before any work is fabricated No dimensions should be scaled from this drawing

client
Newton Abbot Town Council

project title
St Leonards Museum & Town Hall
St Leonards Church,
Wolborough Street,
Newton Abbot.

drawing title
Ground Floor Plan

date
Sept 2016

status
Feasibility Study

scale
1:50 @A1
1:100 @A3

drawing reference
5201 AL(0)02

revision

45 DEVON SQUARE NEWTON ABBOT DEVON TQ12 2HH
Tel:01626 203303 Fax:01626 203305 E-mail:info@lsnarchitects.co.uk

LSN architects